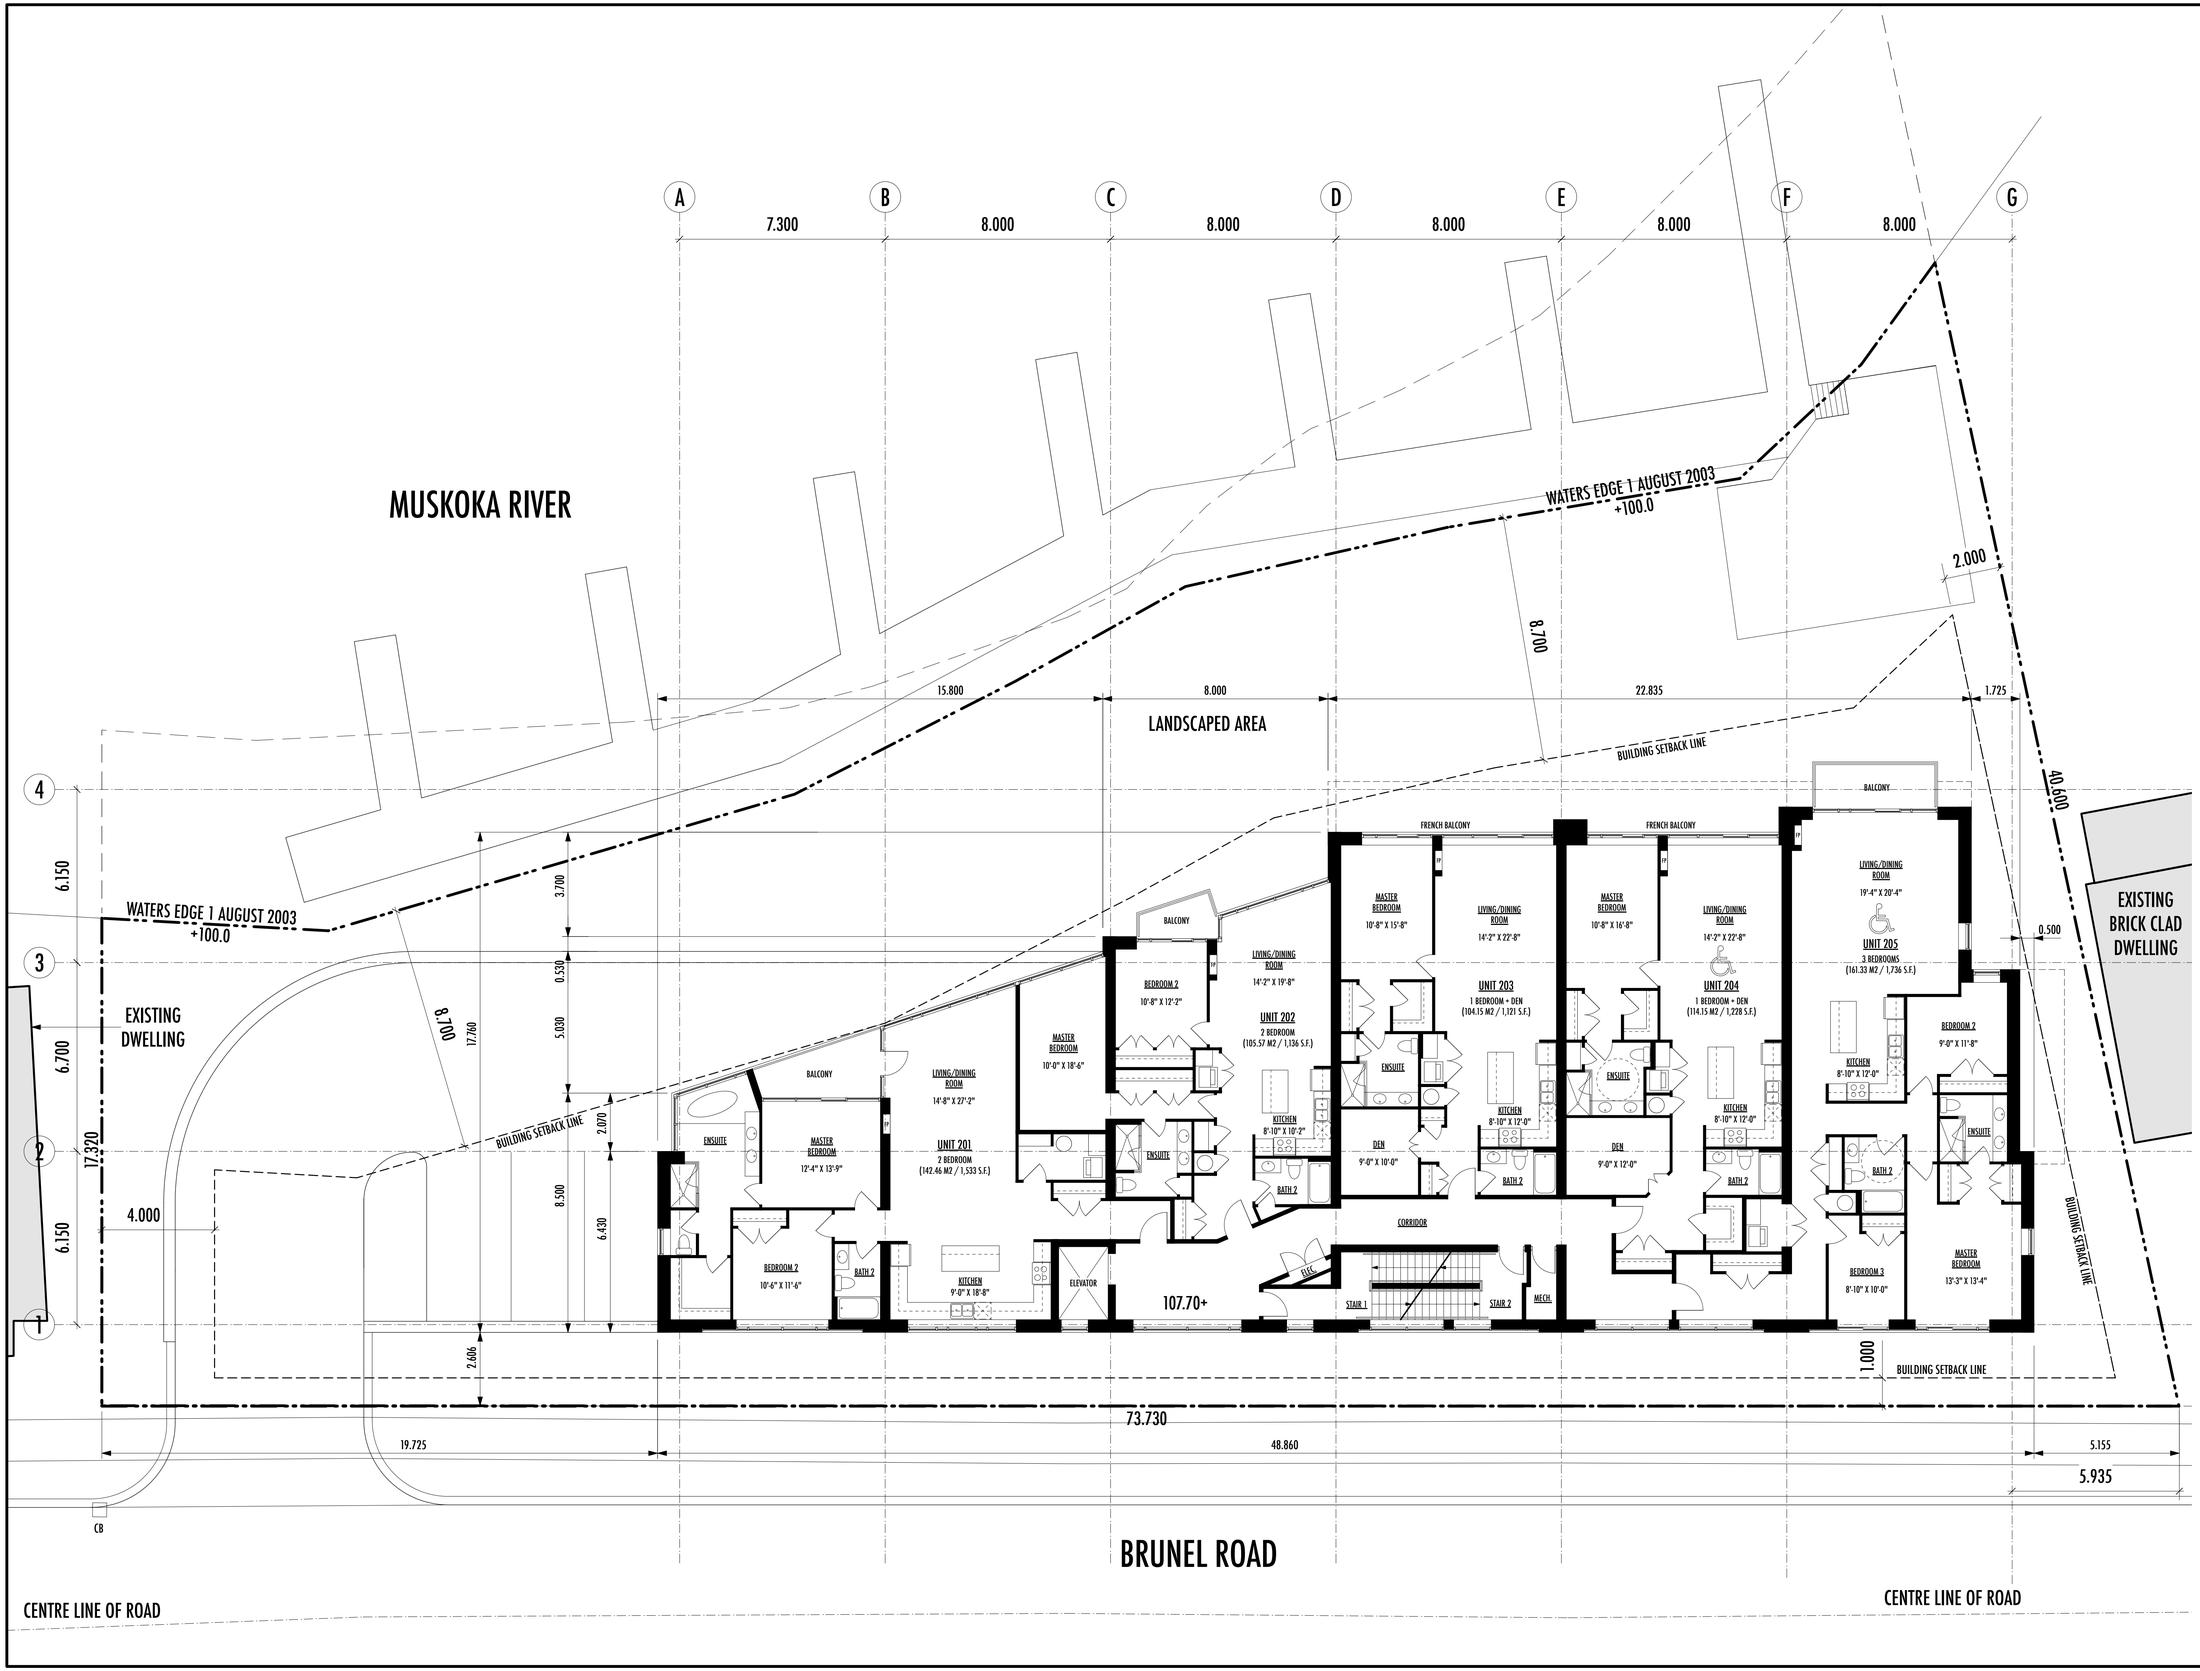

Key Plan

Issue	Date	Description	By
01	AUG 01/09	SITE PLAN APPROVAL	KL
02	NOV 01/11	SITE PLAN APPROVAL - REVISED	KL
03	MAR 23/21	OWNER REVIEW	JM
04	APR 14/21	OWNER REVIEW	JM

Rev	Date	Description	By

ARCHITECT'S INSTRUCTIONS:

THE CONTRACTOR MUST CHECK AND VERIFY ALL DRAWING DIMENSIONS ON THE SITE BEFORE AND DURING CONSTRUCTION, AND REPORT TO THE ARCHITECT ANY DISCREPANCIES PRIOR TO COMMENCING WORK.

DRAWINGS ARE NOT TO BE SCALED FOR PURPOSES OF CONSTRUCTION.

ALL CONSTRUCTION DOCUMENTS ISSUED BY THE ARCHITECT ARE THE COPYRIGHT OF THE ARCHITECT AND MUST BE RETURNED UPON REQUEST.

REPRODUCTION OF THE CONSTRUCTION DOCUMENTS IN PART OR IN WHOLE IS FORBIDDEN WITHOUT THE ARCHITECT'S WRITTEN PERMISSION.

keith loffler mcalpine architects
10 ST. MARY STREET, SUITE 402, TORONTO, ONTARIO, M4Y 1P9 T (416) 964 1902 F (416) 964 8246

klma A PARTNERSHIP OF CORPORATIONS
KEITH LOFFLER DESIGN INC PARTNERS MCALPINE ARCHITECT INC

ONTARIO ASSOCIATION OF ARCHITECTS
JOHN WILLIAM MCALPINE
LICENCE
4597

Professional Certification

OWNER REVIEW

Issued for

APRIL 14, 2021	1 : 100	
Issue dated	Scale	
1003	J.M.	J.M.
Project no.	Drawn by	Checked by

32 BRUNEL ROAD

Condominium Development

32 Brunel Road, Huntsville, Ontario

OWNER: Glenn Smith and Ed Wiebe

Project

Second Floor Plan

Drawing Title

A103

Sheet no.