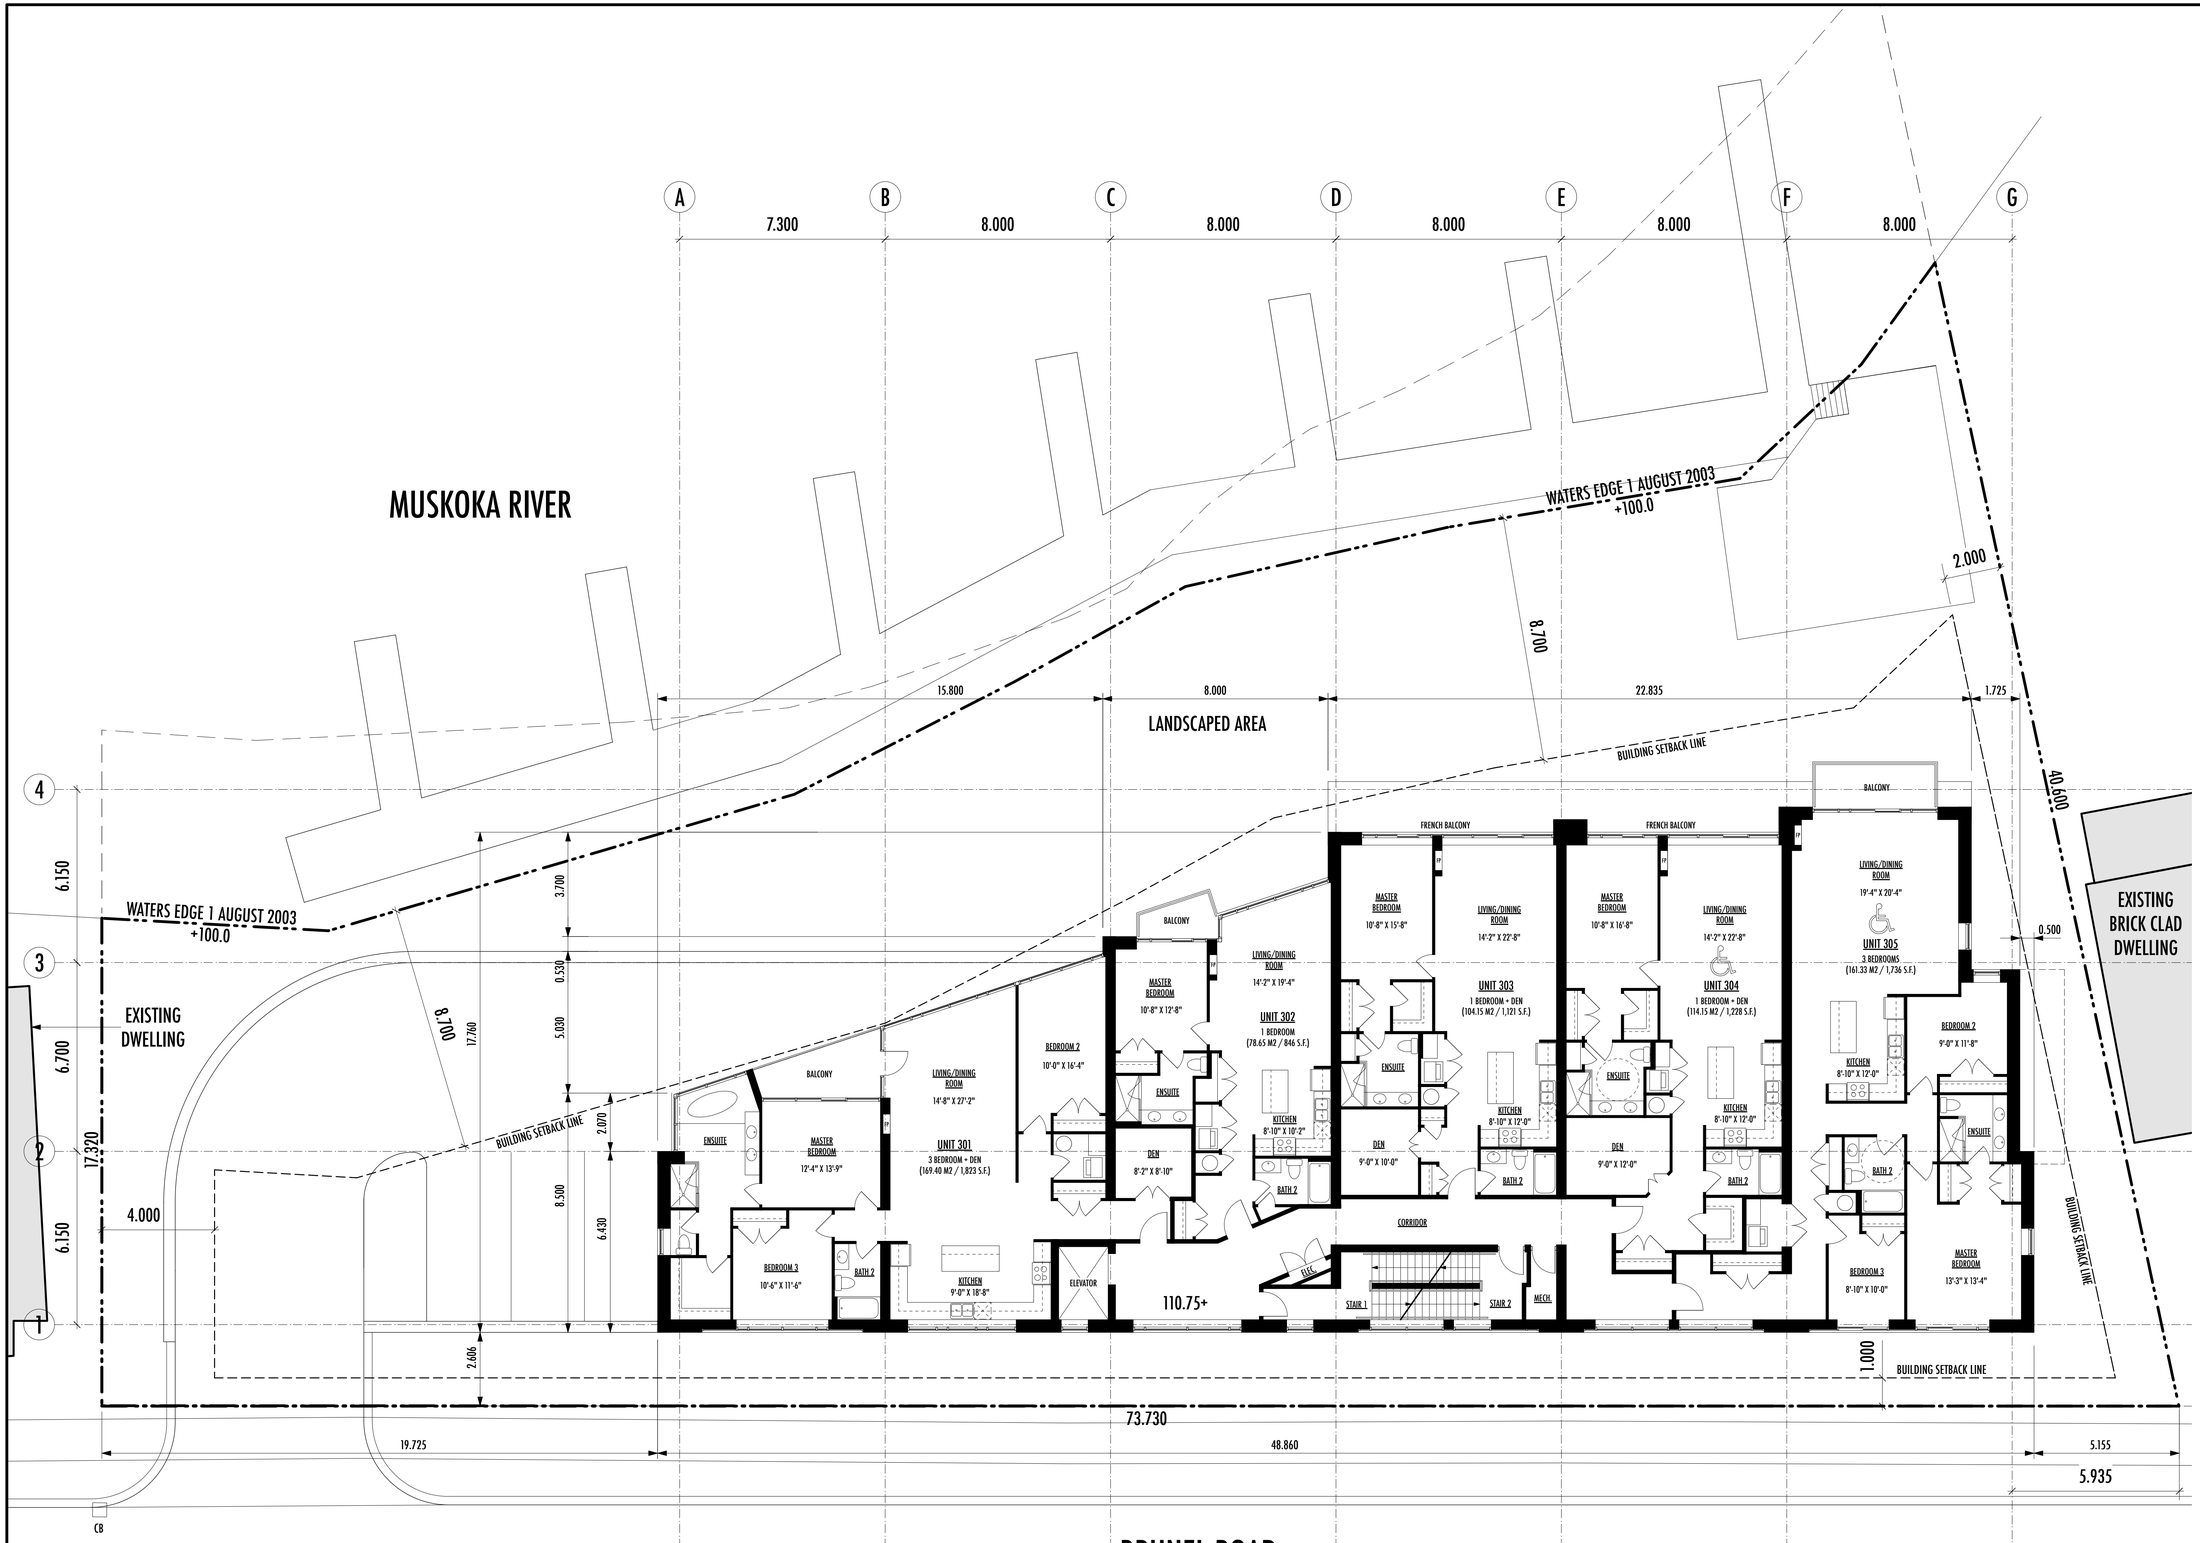

Key Plan

| Issue | Date | Description | By |
|---|---|---|---|
| 01 | AUG 01/09 | SITE PLAN APPROVAL | KL |
| 02 | NOV 01/11 | SITE PLAN APPROVAL - REVISED | KL |
| 03 | MAR 23/21 | OWNER REVIEW | JM |
| 04 | APR 14/21 | OWNER REVIEW | JM |

| Rev | Date | Description | By |
|---|---|---|---|

**ARCHITECT'S INSTRUCTIONS:**

**THE CONTRACTOR MUST CHECK AND VERIFY ALL DRAWING DIMENSIONS ON THE SITE BEFORE AND DURING CONSTRUCTION, AND REPORT TO THE ARCHITECT ANY DISCREPANCIES PRIOR TO COMMENCING WORK.**

**DRAWINGS ARE NOT TO BE SCALED FOR PURPOSES OF CONSTRUCTION.**

**ALL CONSTRUCTION DOCUMENTS ISSUED BY THE ARCHITECT ARE THE COPYRIGHT OF THE ARCHITECT AND MUST BE RETURNED UPON REQUEST.**

**REPRODUCTION OF THE CONSTRUCTION DOCUMENTS IN PART OR IN WHOLE IS FORBIDDEN WITHOUT THE ARCHITECT'S WRITTEN PERMISSION.**


keith loffler mcalpine architects
10 ST. MARY STREET, SUITE 402, TORONTO, ONTARIO, M4Y 1P9 T (416) 964 1902 F (416) 964 8346

klma
A PARTNERSHIP OF CORPORATIONS
KEITH LOFFLER DESIGN INC PARTNERS MCALPINE ARCHITECT INC


ONTARIO ASSOCIATION OF ARCHITECTS
JOHN WILLIAM MCALPINE
LICENCE
4597

Professional Certification

OWNER REVIEW

Issued for

| | | |
|---|---|---|
| APRIL 14, 2021 | 1 : 100 | |
| Issue dateee | Scale | |
| 1003 | J.M. | J.M. |
| Project no. | Drawn by | Checked by |

# 32 BRUNEL ROAD

Condominium Development

32 Brunel Road, Huntsville, Ontario

OWNER: Glenn Smith and Ed Wiebe

Project

## Third Floor Plan

Drawing Title

**A104**

Sheet no.